Name of Work : Construction of Compound Wall and Balance Work and Other Civil Works in Ward No.08, Kodigehalli Sub Division.in Ward No.08, Kodigehalli Sub Division.

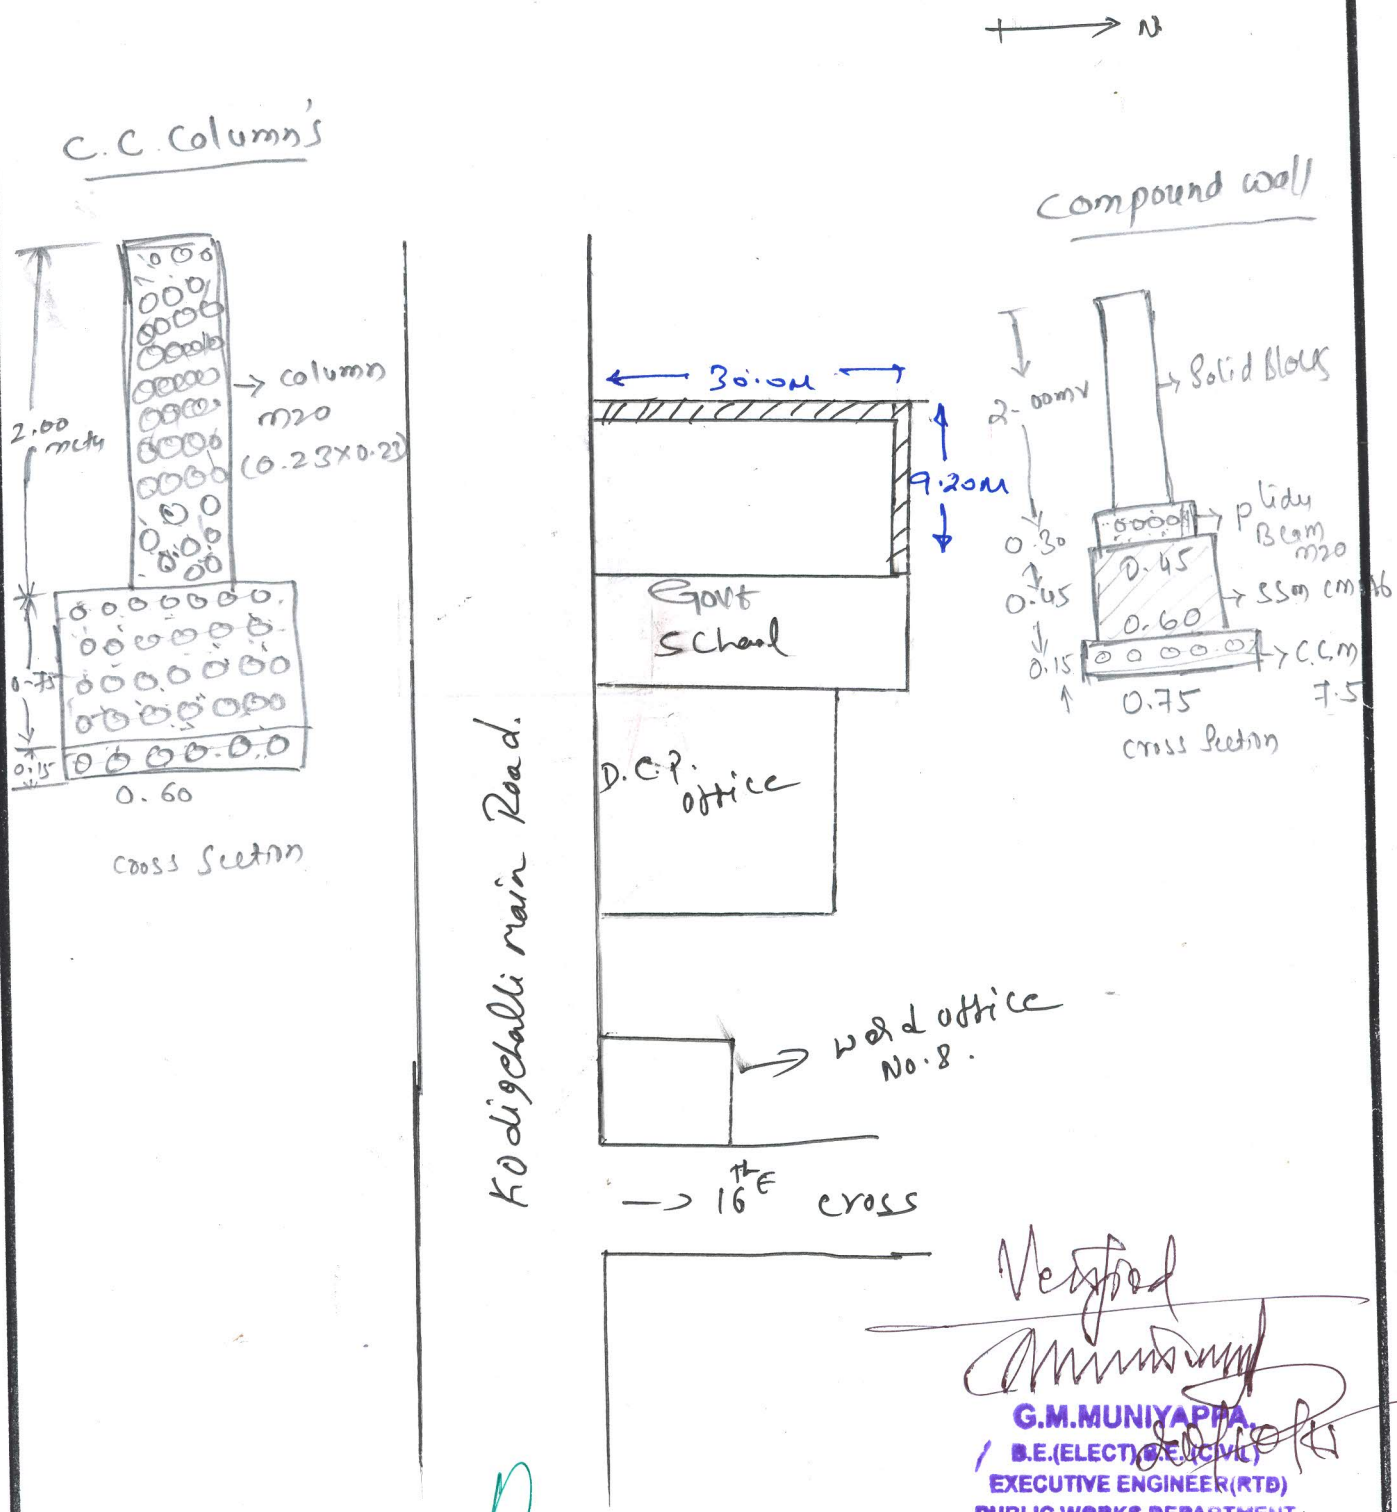

Verified

G.M.MUNIYAPPA.
B.E.(ELECT) B.E.(CIVIL)
EXECUTIVE ENGINEER(RTD)
PUBLIC WORKS DEPARTMENT

Assistant Executive Engineer,
Kodigehalli Sub Division,
Yelahanka Zone, B.B.M.P.,
Bangalore.